1. FOR GENERAL NOTES , KEY TO SYMBOLS , OTHER NATATIONS , KEY TO FINISHES , ABBREVIATIONS AND SPECIAL NOTES REFER DRG.NO. C1607/ARU/AR/PS-01
2. THIS DRAWING IS TO BE READ IN CONJUNCTION WITH DRG. NO.C1607/ARU/AR/PS-01,02,03,04,05,06,07,08,09,10, C1607/ARU/AR/DE-02 OTHER RESPECTIVE ARCHITECTURAL DRAWINGS.

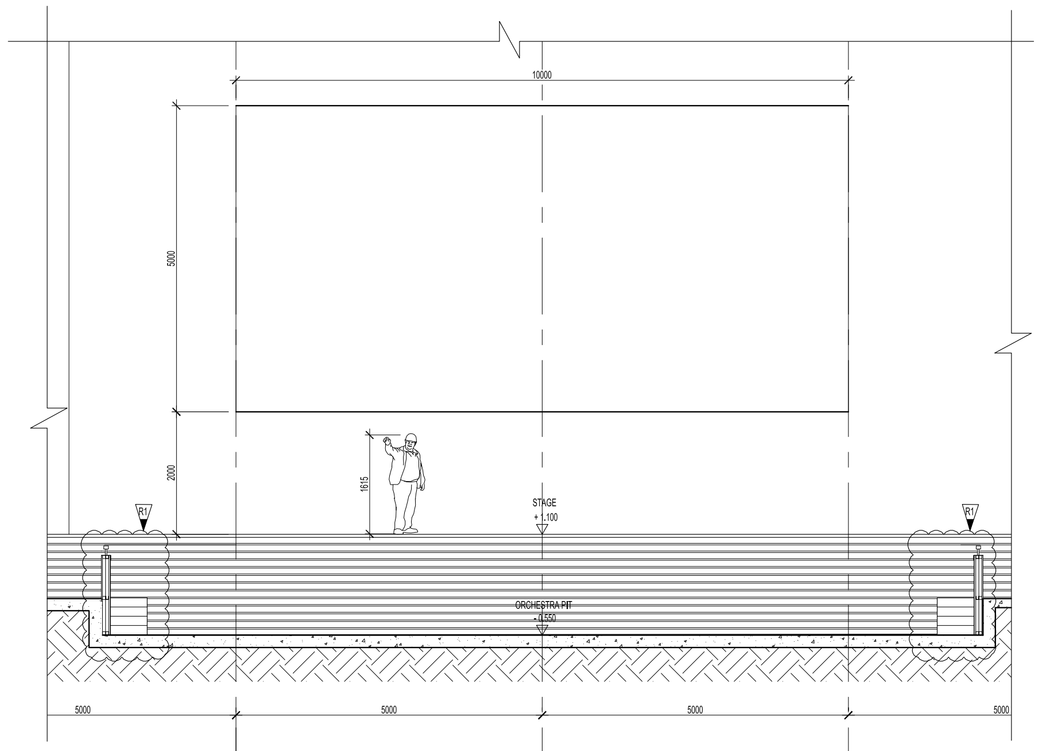

SECTION Y
SCALE 1 : 50

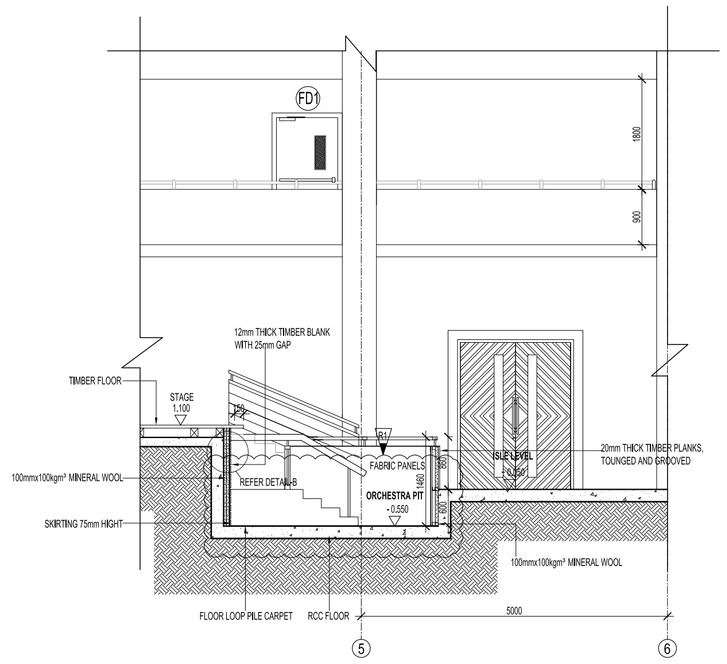

SECTION X
SCALE 1 : 50

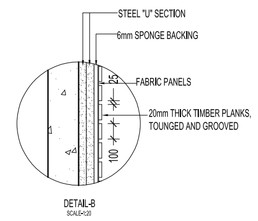

DETAIL-B
SCALE-NOT

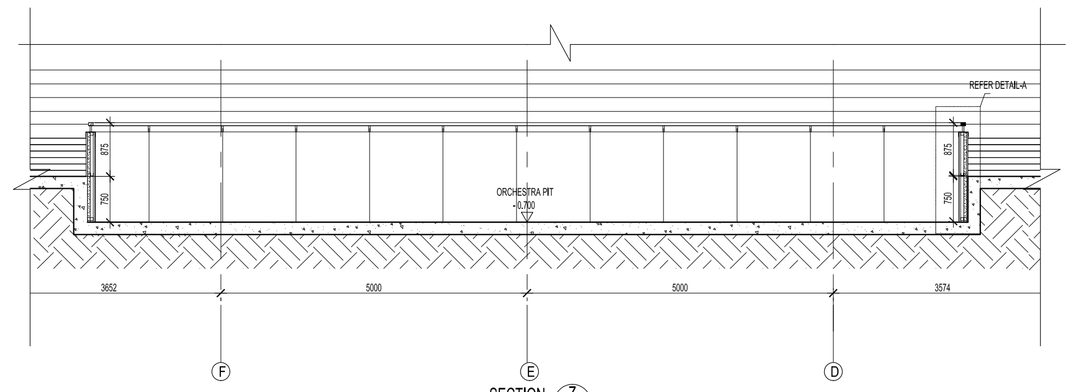

SECTION Z
SCALE 1 : 50

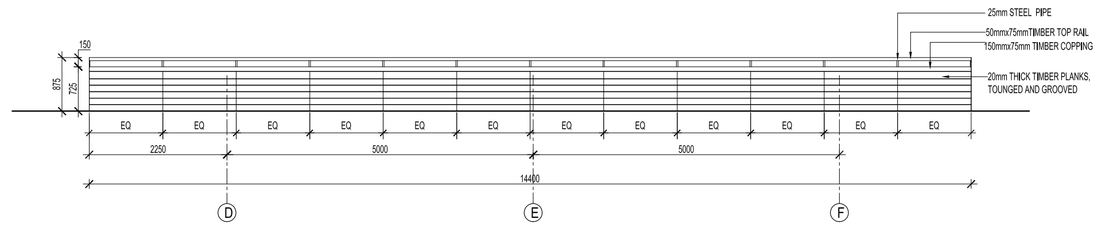

VIEW B
SCALE 1 : 50

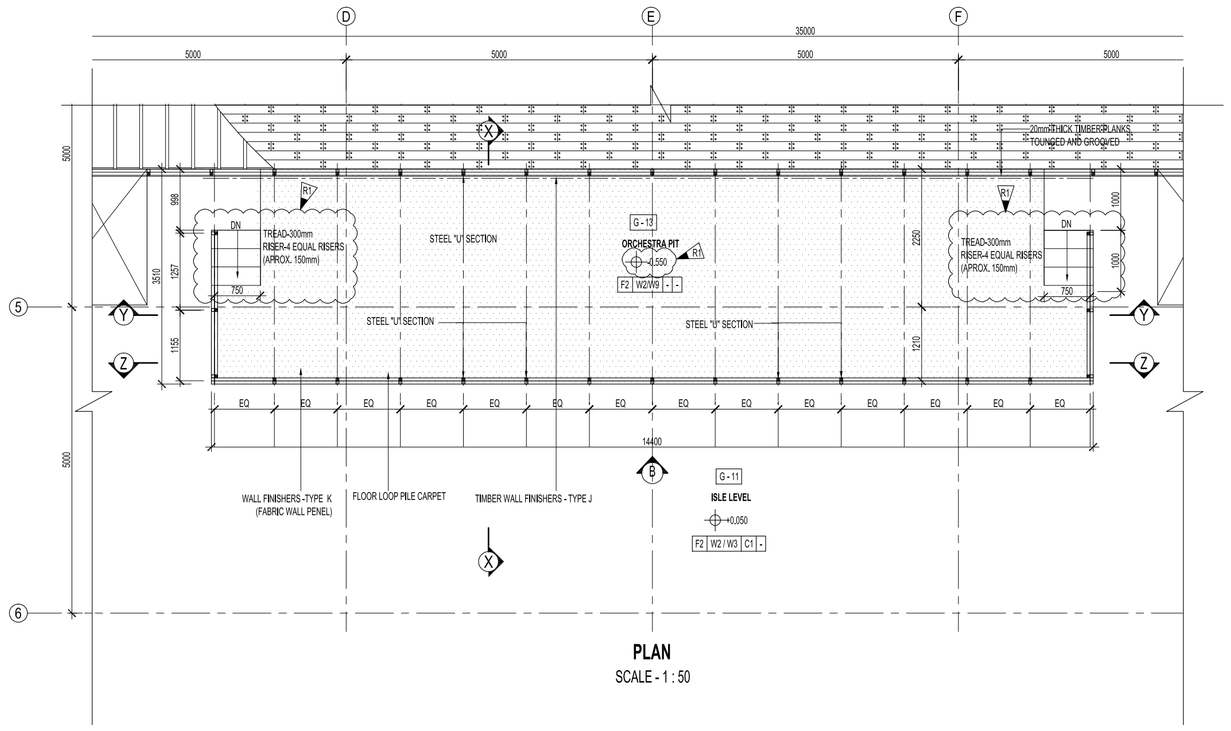

PLAN
SCALE - 1 : 50

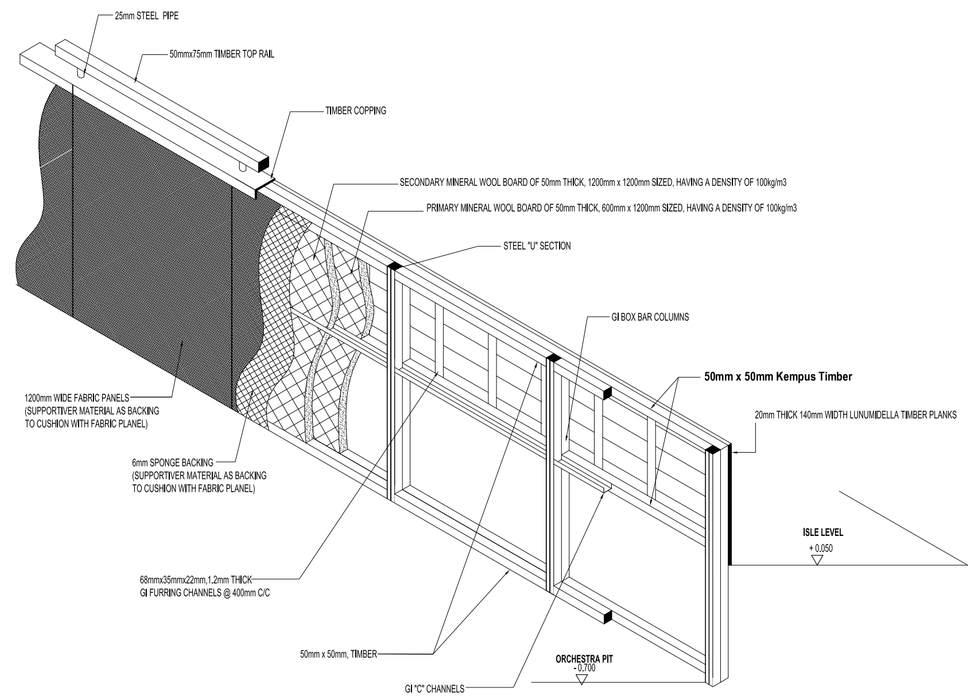

ISOMETRIC VIEW OF ISLE LEVEL SIDE HANDRAIL
SCALE - 1 : 20

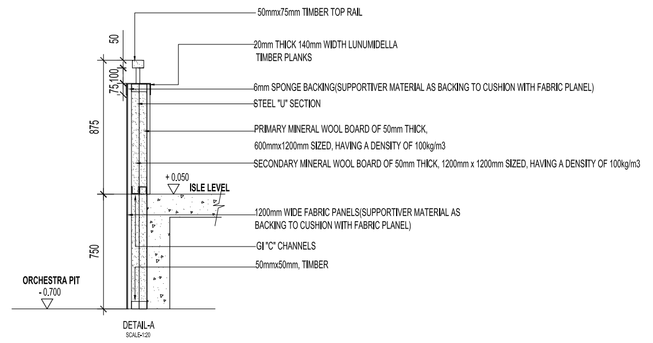

DETAIL-A
SCALE-NOT

Rev.	Date	Desd.	Description	Drwn.	Chk'd	App'd	Rev.	Date	Desd.	Description	Drwn.	Chk'd	App'd						
							R1	2022.03.08	A.M.N.N.	ORCHESTRA PIT FLOOR LEVEL CHANGE									

Design Review & detail

CENTRAL ENGINEERING CONSULTANCY BUREAU

Head Office
415, Bauddhaloka Mawatha,
Colombo-07, Sri Lanka.
Tel. 0094-11-2668800, Fax. 0094-11-2687369
E-Mail:cecb@slt.lk

Project office
UNIT ARCHITECTURAL UNIT
Tel. 011 2668638, 011 2668839
Fax. 011 2668961
E-mail cecbarch@gmail.com

Design

DG5.
The Design Group Five International (Pvt) Ltd
Chartered Architects and Engineers
3 Anderson Rd | Colombo 5 | Sri Lanka | www.dg5arch

THE DEMOCRATIC SOCIALIST REPUBLIC OF SRI LANKA
GENERAL SIR JOHN KOTHALAWALA DEFENCE UNIVERSITY

Project
DESIGN, CONSULTANCY & SUPERVISION ON REMAINING CONSTRUCTION WORKS OF KDU

Title
DETAILS OF ORCHESTRA PIT

Detailed	A.M.N.N.	SIGNED	SIGNED Recommended - DGM(Archi)
Checked	A.D.C.	SIGNED	SIGNED Approved - AGM(Archi)
Drawn	G.D.G.P.	SIGNED	
Checked	Y.G.R	SIGNED	Scale:- 1:100 / Date:- 28/09/2021 / Status: CON.
Submitted	Y.G.R.	SIGNED	CAD File:- / -
Sheet Size: A0	Drawing No.: C1607/ARU/AR/DE-12		Rev. No.: R1